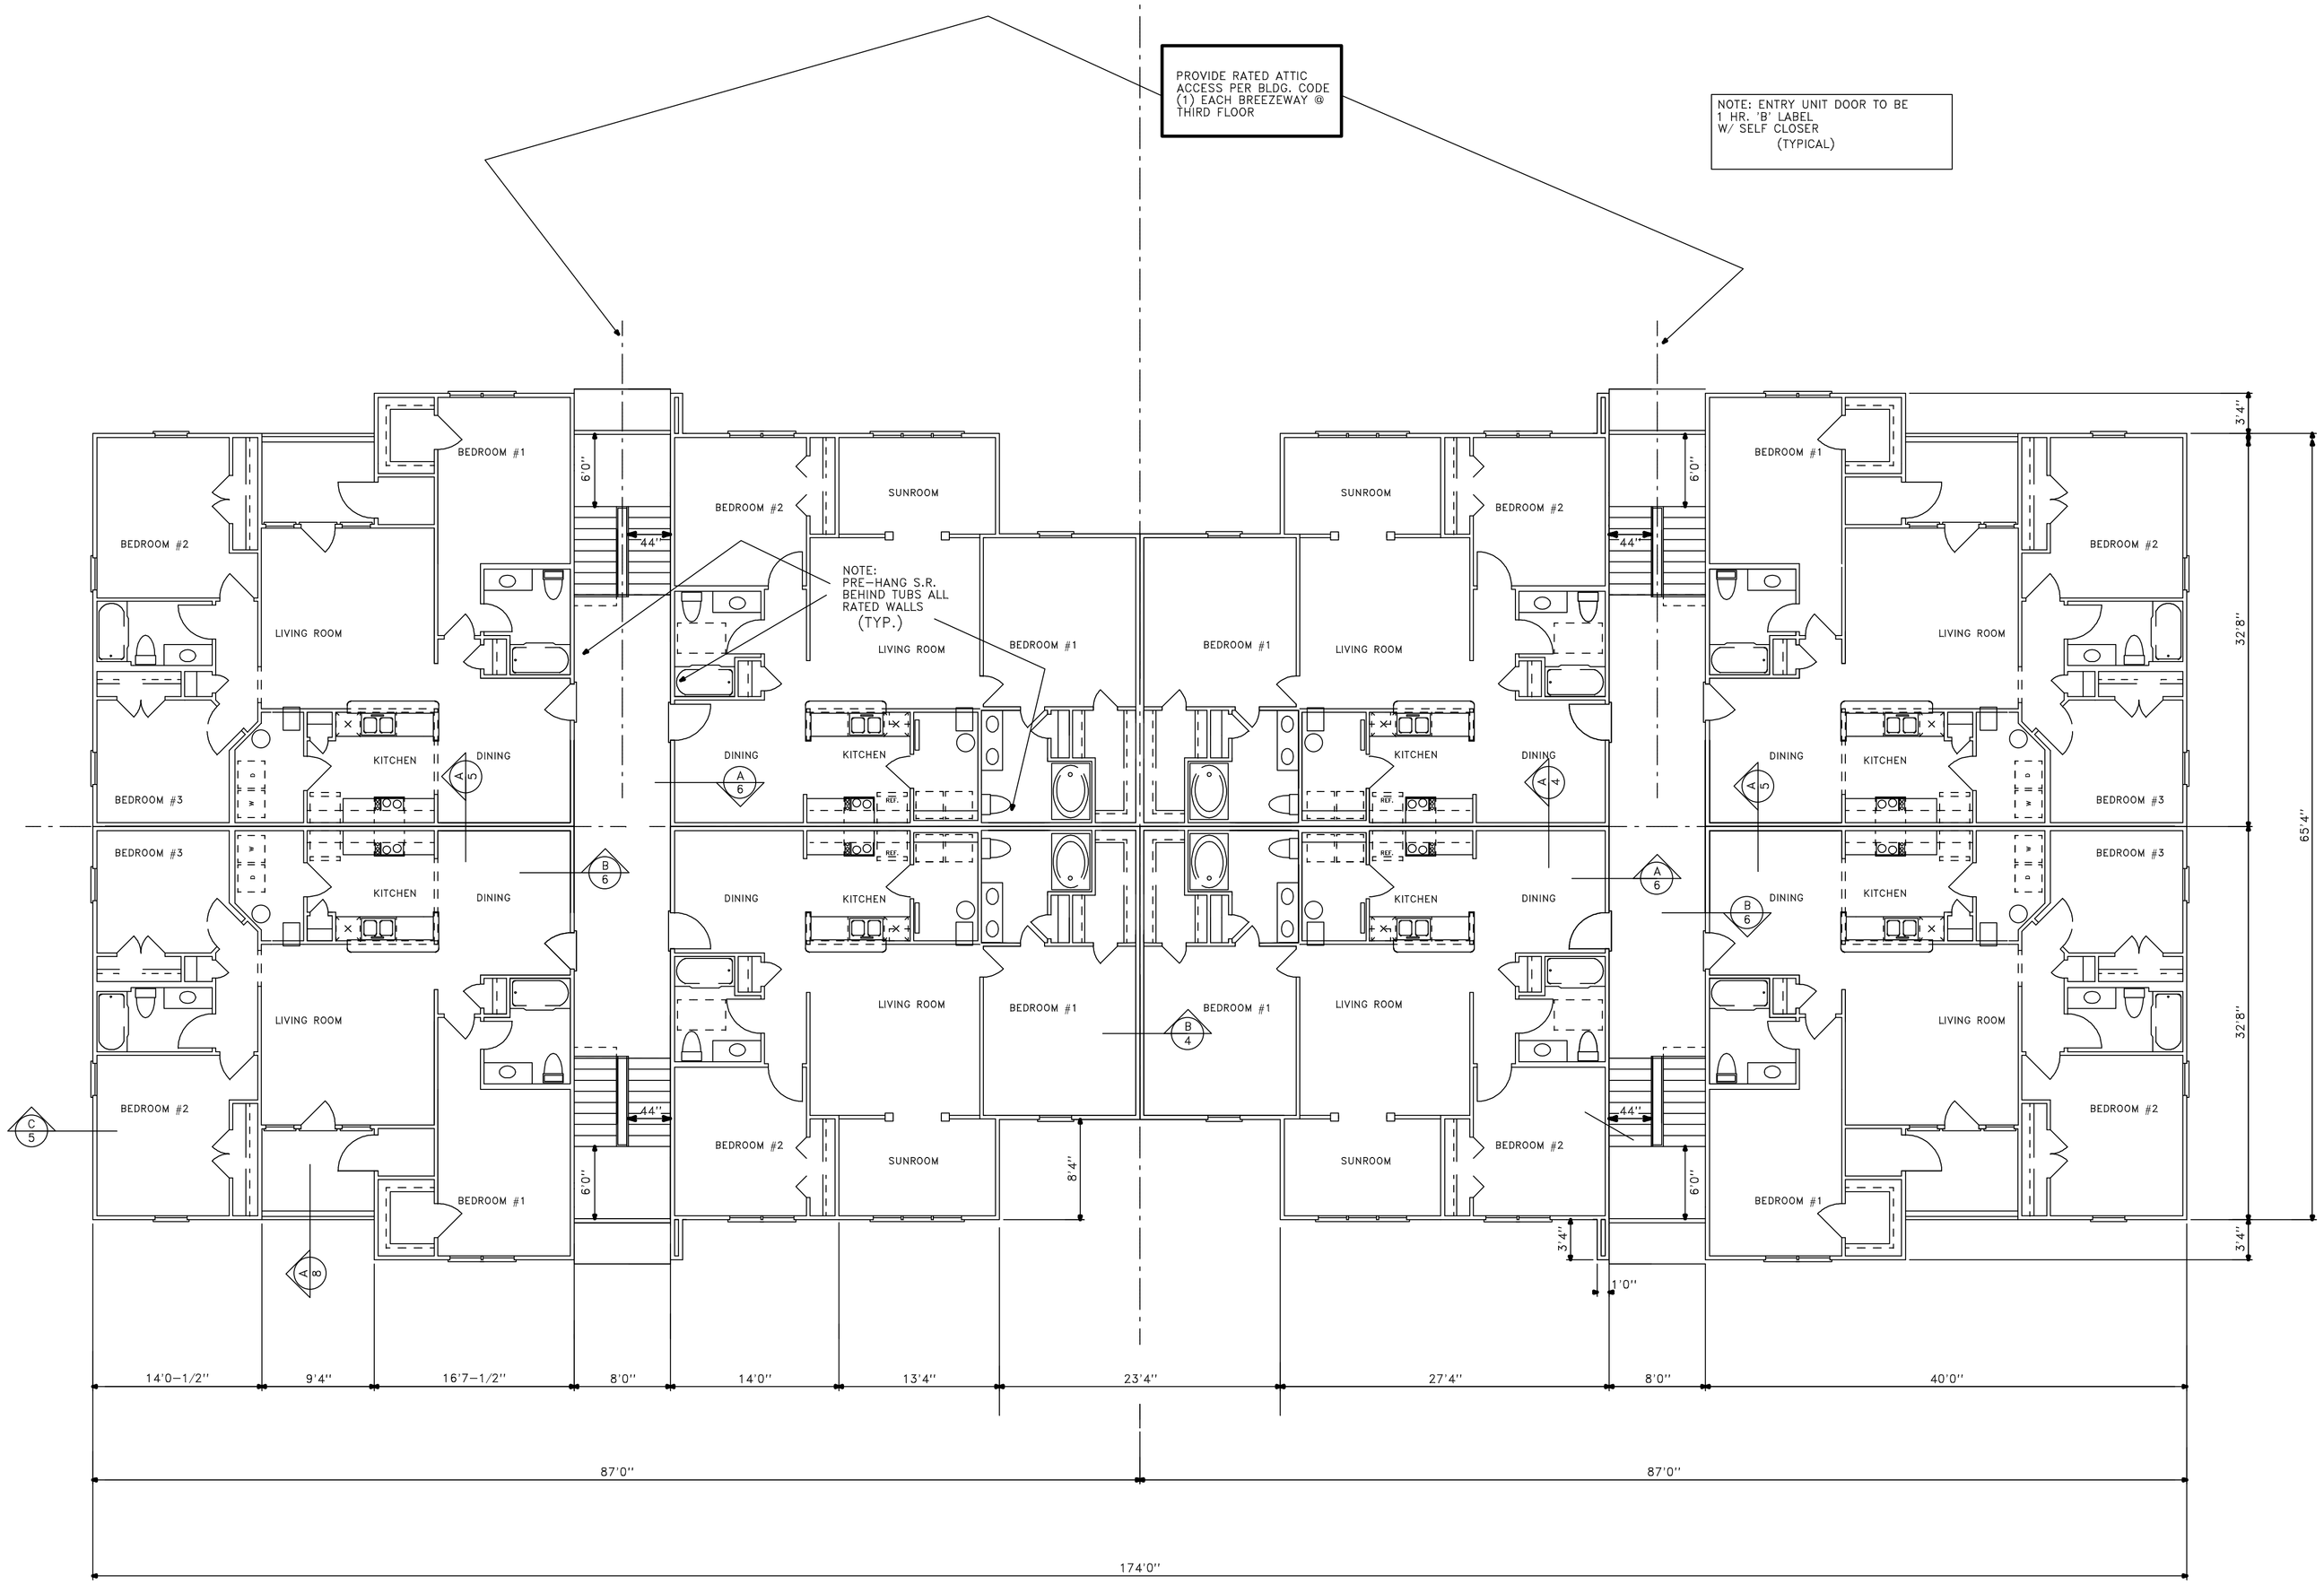

2 AND 3 BEDROOM UNIT / THIRD FLOOR PLAN

SCALE: 1/8" = 1'0"

PRELIMINARY
NOT FOR CONSTRUCTION USE

2 AND 3 BEDROOM UNIT BLDG. PLAN / 24 UNIT BLDG. TYPE 'C'.

CHARLES M. HILL, A.I.A.
ARCHITECT
NEBO, NC
TELEPHONE (828) 659-1540

OWNER / DEVELOPER:
MOUNTAIN ISLAND APARTMENTS, LLC
1329 EAST MOREHEAD STREET, SUITE 200
CHARLOTTE, NC 28204

MOUNTAIN ISLAND LAKE APARTMENTS
MT. HOLLY/HUNTERSVILLE RD AND HWY 16
CHARLOTTE, NC 28216

CHARLES M. HILL REGISTERED ARCHITECT NO. 4877 NEBO, N.C.

JOB NO.	
DRAWN BY	CMH
CHECKED BY	CMH
DATE	4-22-2010
REVISIONS	
6-30-2010	
8-2-10	

SHEET NO.
2.3C

PDF Created with deskPDF PDF Writer - Trial :: http://www.docudesk.com